



GROUND FLOOR PLAN

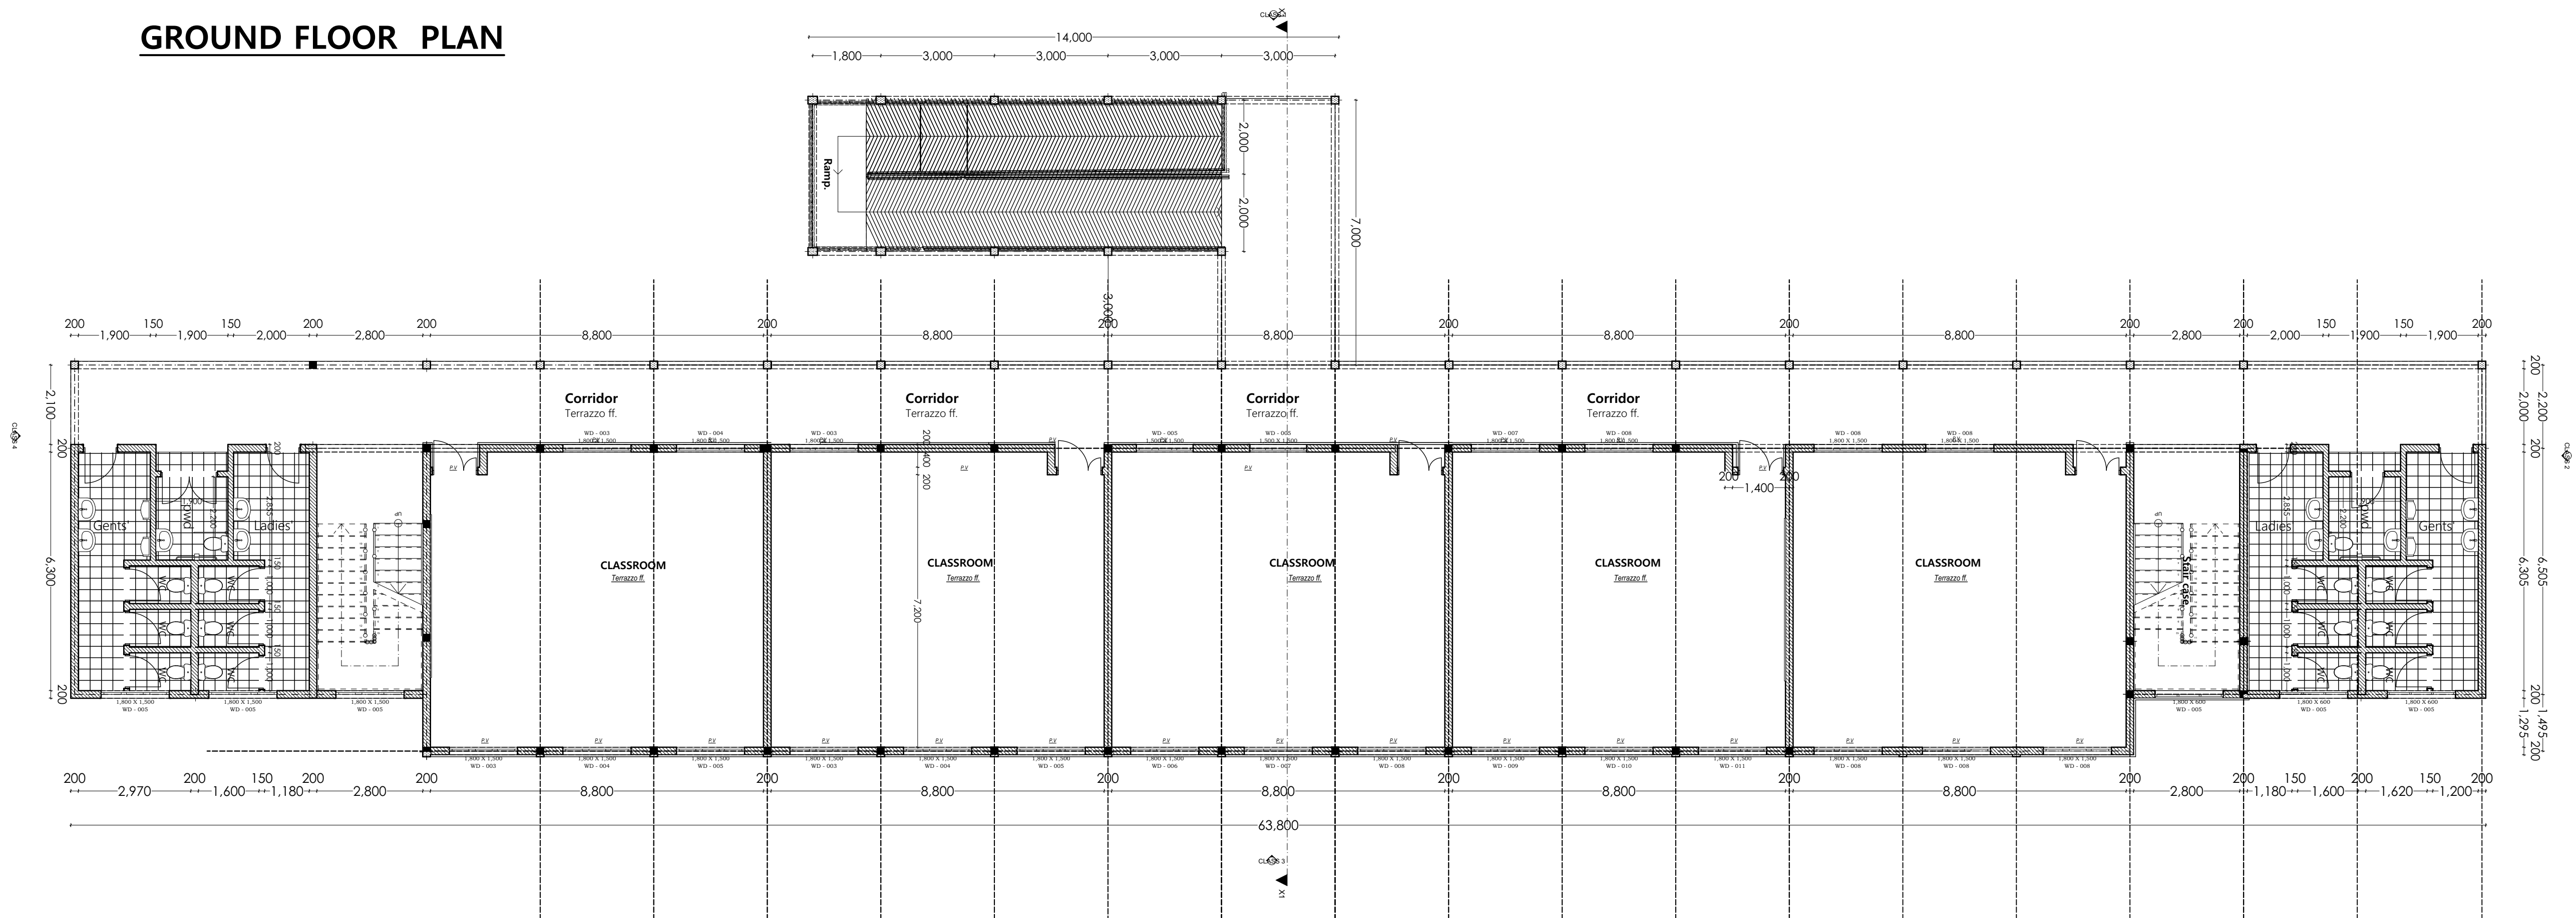


FIRST FLOOR PLAN

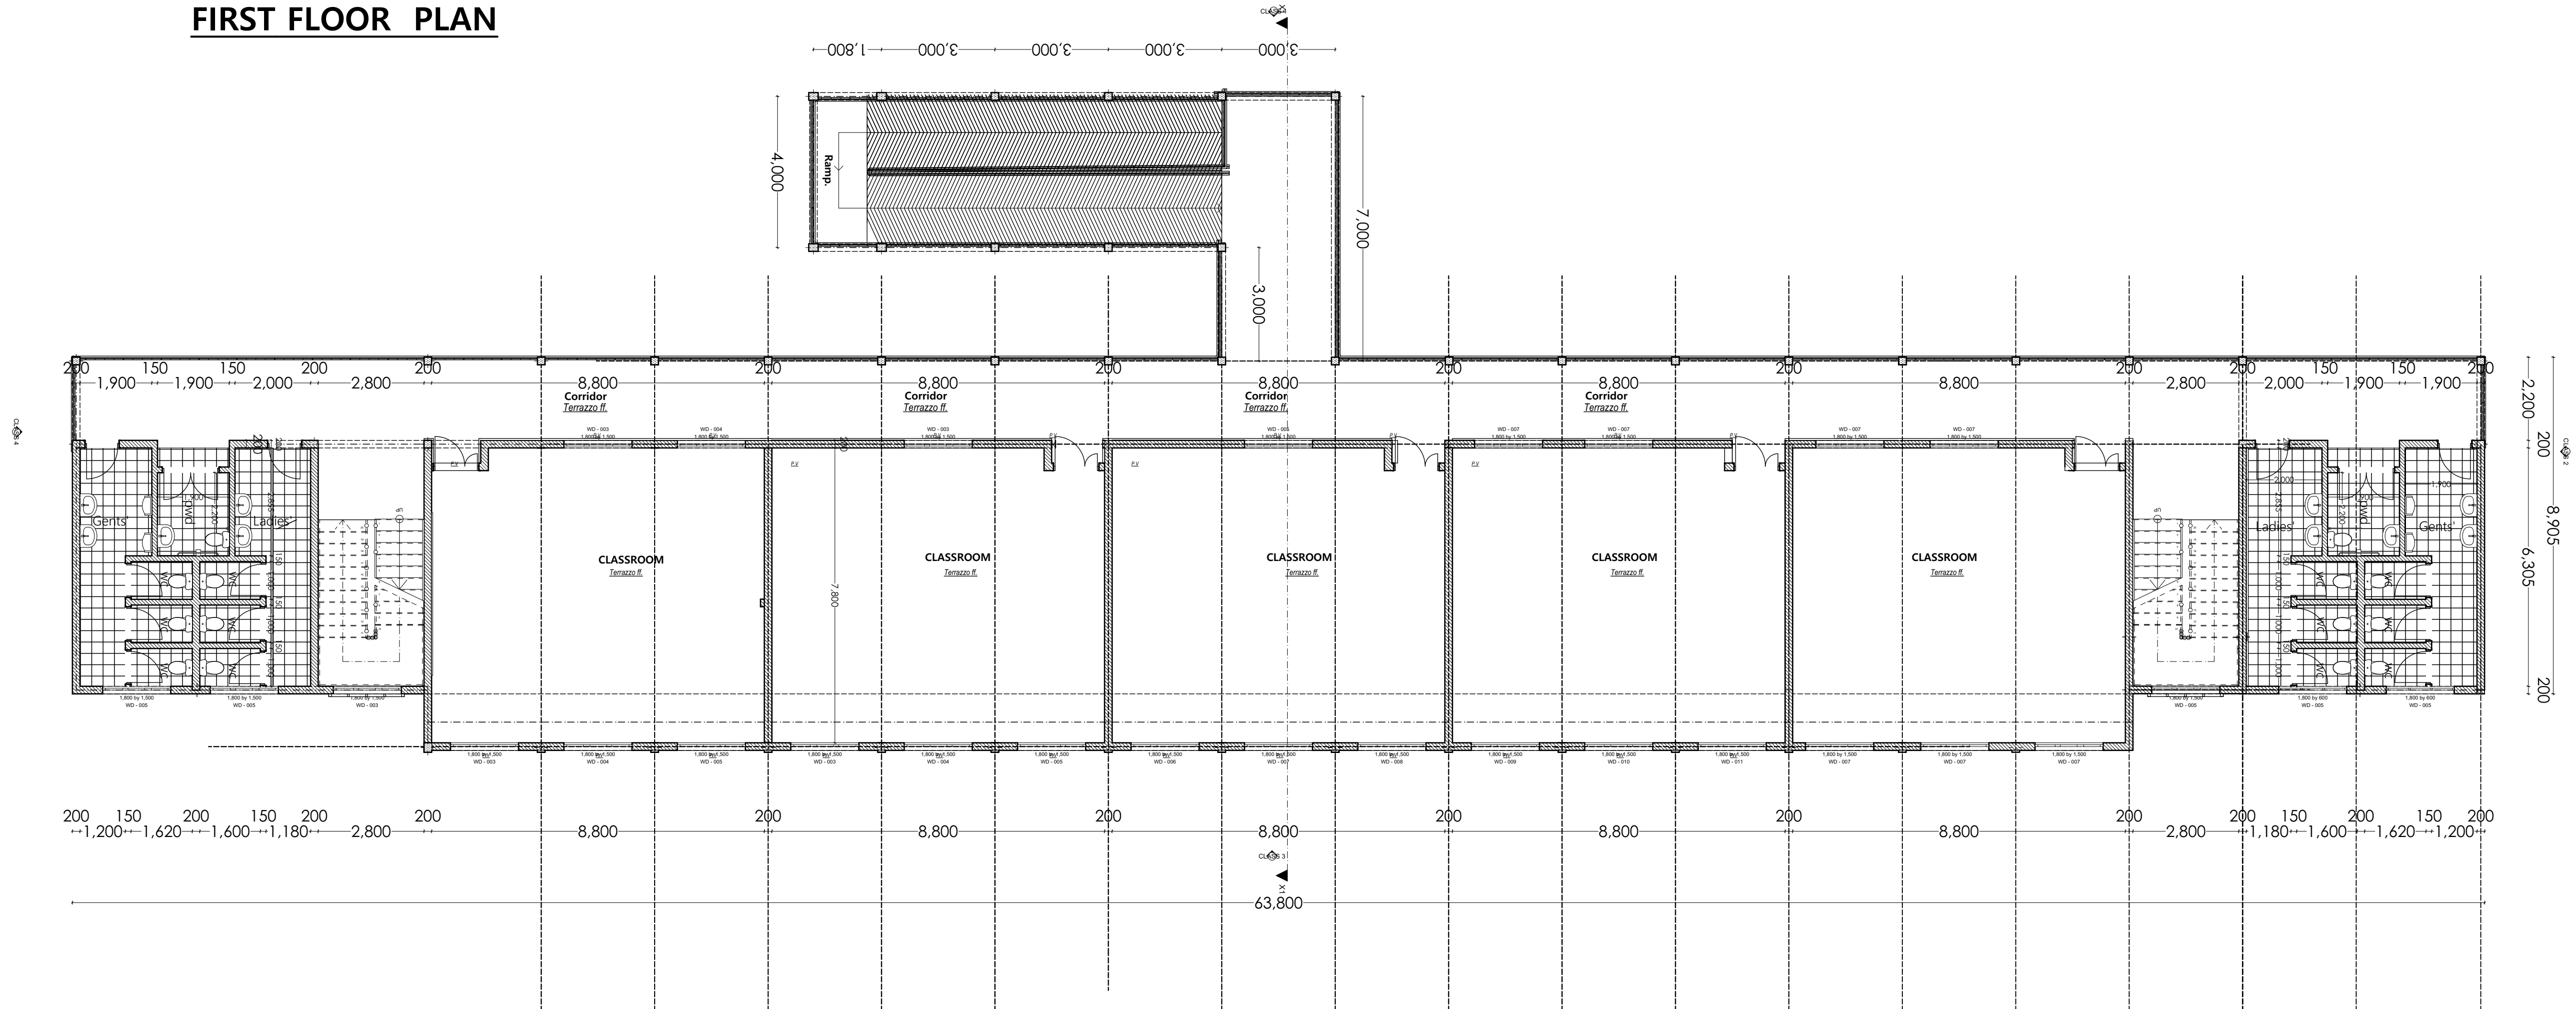

NOTES

1. Dimensions are in millimetres and should be read from the drawing and not scaled. Any discrepancies noted should be reported to the project architect before works commence.
2. All structural works to structural engineer's details
3. 'pv' denotes permanent ventilation and shall be provided at all positions shown on the drawing. All windows and doors to have PV except toilet doors.
4. All drain pipes passing under buildings to be encased in 150mm concrete surround.
5. All walls to have hoop iron reinforcement at alternate courses.
6. 'IC' denotes inspection chamber.
7. 'RC' denotes reinforced concrete.
8. 'd.p.c' denotes one layer of bituminous felt to be provided under all walls on Ground Floor Slab.
9. All construction work is to comply with the latest KBS standard codes of practice, local Authority Bye-Laws and Fire regulations.
10. Water meters to be 300mm above G. L.
11. Provide 2 no. row of 600x600x50mm precast concrete paving slabs around the building unless otherwise shown/indicated.
12. All levels shown are finished levels unless otherwise stated.
13. All surface beds to be cast on well compacted and well consolidated filling.
14. Depth of foundation trenches to be minimum 600mm below reduced ground level.
15. All pipes and services to be minimum 450mm below reduced ground level.
16. This drawing is protected under the Copyright Act, and cannot be used or reproduced in part or in whole without the authors' consent.

Revisions			
Item	Date	Description	Remarks

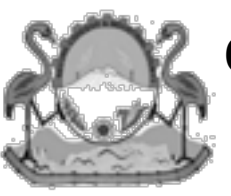

COUNTY GOVERNMENT  
OF NAKURU



DEPARTMENT OF PUBLIC  
WORKS  
P. O. BOX 2870-20100,  
NAKURU

PROJECT:  
PROPOSED CONSTRUCTION OF  
CLASSROOMS AT KMTC MOLO  
CAMPUS

CLIENT:

CLIENT SIGN: .....

DRAWING TITLE:

GROUND FLOOR LAYOUT AND SECTION

SCHEDULES:

Window schedule			
Ref	W X H	Qty	Description
W01	1200 x 1200	06	Ms. windows with top hungs
Door schedule:			
Ref	W X H	Qty	Description
D01	1200 x 2400	02	Ms. Doors
D02	900 x 2400	06	Solid core flush door

DATE	SEP, 2023	DRG NO. 001
SCALE	1:100	
DRAWN BY A. A	D.K. RONO	
CHECKED BY C. A. A	J.K. SANG	
DIRECTOR P.W.		