

NOTES

- Dimensions are in millimetres and should be read from the drawing and not scaled. Any discrepancies noted should be reported to the project architect before works commence.
- All structural works to structural engineer's details
- 'pv' denotes permanent ventilation and shall be provided at all positions shown on the drawing. All windows and doors to have PV except toilet doors.
- All drain pipes passing under buildings to be encased in 150mm concrete surround.
- All walls to have hoop iron reinforcement at alternate courses.
- 'IC' denotes inspection chamber.
- 'RC' denotes reinforced concrete.
- 'd.p.e' denotes one layer of bituminous felt to be provided under all walls on Ground Floor Slab.
- All construction work is to comply with the latest KBS standard codes of practice, local Authority Bye-Laws and Fire regulations.
- Water meters to be 300mm above G. L.
- Provide 2 no. row of 600x600x50mm precast concrete paving slabs around the building unless otherwise shown/indicated.
- All levels shown are finished levels unless otherwise stated.
- All surface beds to be cast on well compacted and well consolidated filling
- Depth of foundation trenches to be minimum 600mm below reduced ground level.
- All pipes and services to be minimum 450mm below reduced ground level.
- This drawing is protected under the Copyright Act and cannot be used or reproduced in part or in whole without the authors' consent.

Revisions			
Item	Date	Description	Remarks



COUNTY GOVERNMENT OF NAKURU



DEPARTMENT OF INFRASTRUCTURE
DIRECTORATE OF PUBLIC WORKS
P. O. BOX 2870-20100,
NAKURU

PROJECT:

PROPOSED 4ND. CLASSROOMS, 4ND. W/SHOPS, A DIGITAL LAB, STUDENTS AND STAFF TOILETS AND RENOVATION TO THE EXISTING 4ND CLASSROOMS AND THE ADMINISTRATION BLOCK.

CLIENT:

DEPARTMENT OF
EDUCATION AND VOCATIONAL TRAINING

CLIENT SIGN:



DRAWING TITLE :

FLOOR PLAN LAYOUT, ELEVATIONS AND SECTIONS.


SCHEDULES:

Window schedule			
Ref	W X H	Qty	Description
Door schedule:			
Ref	W X H	Qty	Description


DATE	SEP. 2024	DRG NO. 001
SCALE	1:50	
DRAWN BY	A. A	
CHECKED BY	C. A. A	
DIRECTOR P.W.	LILIAN MUYELA	

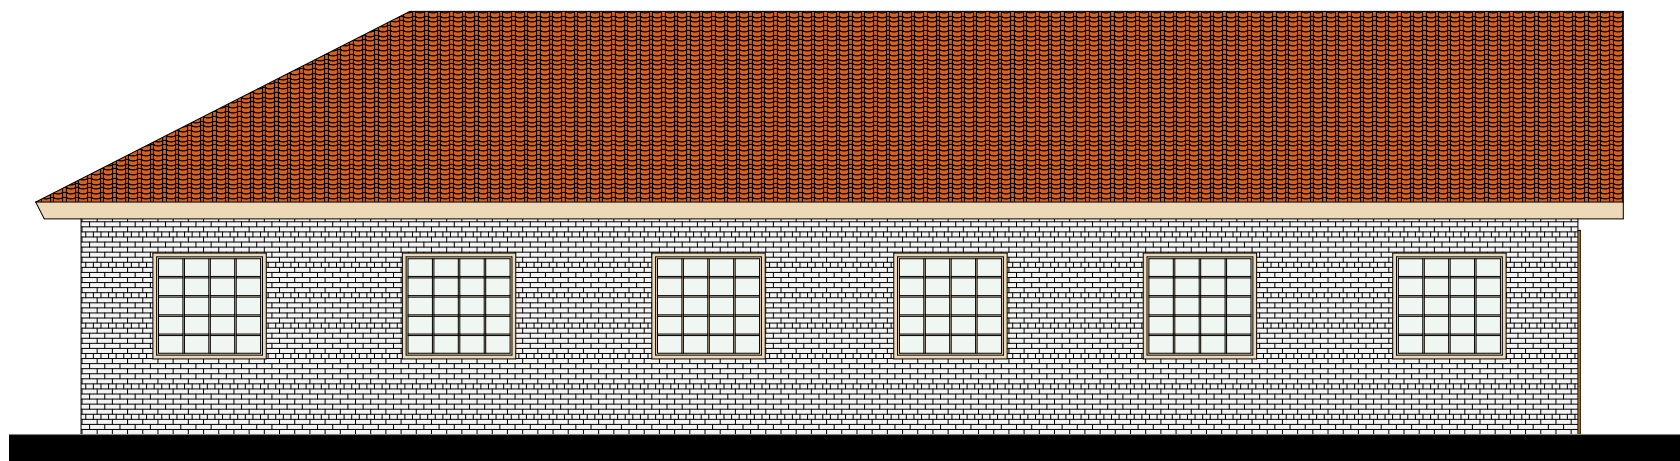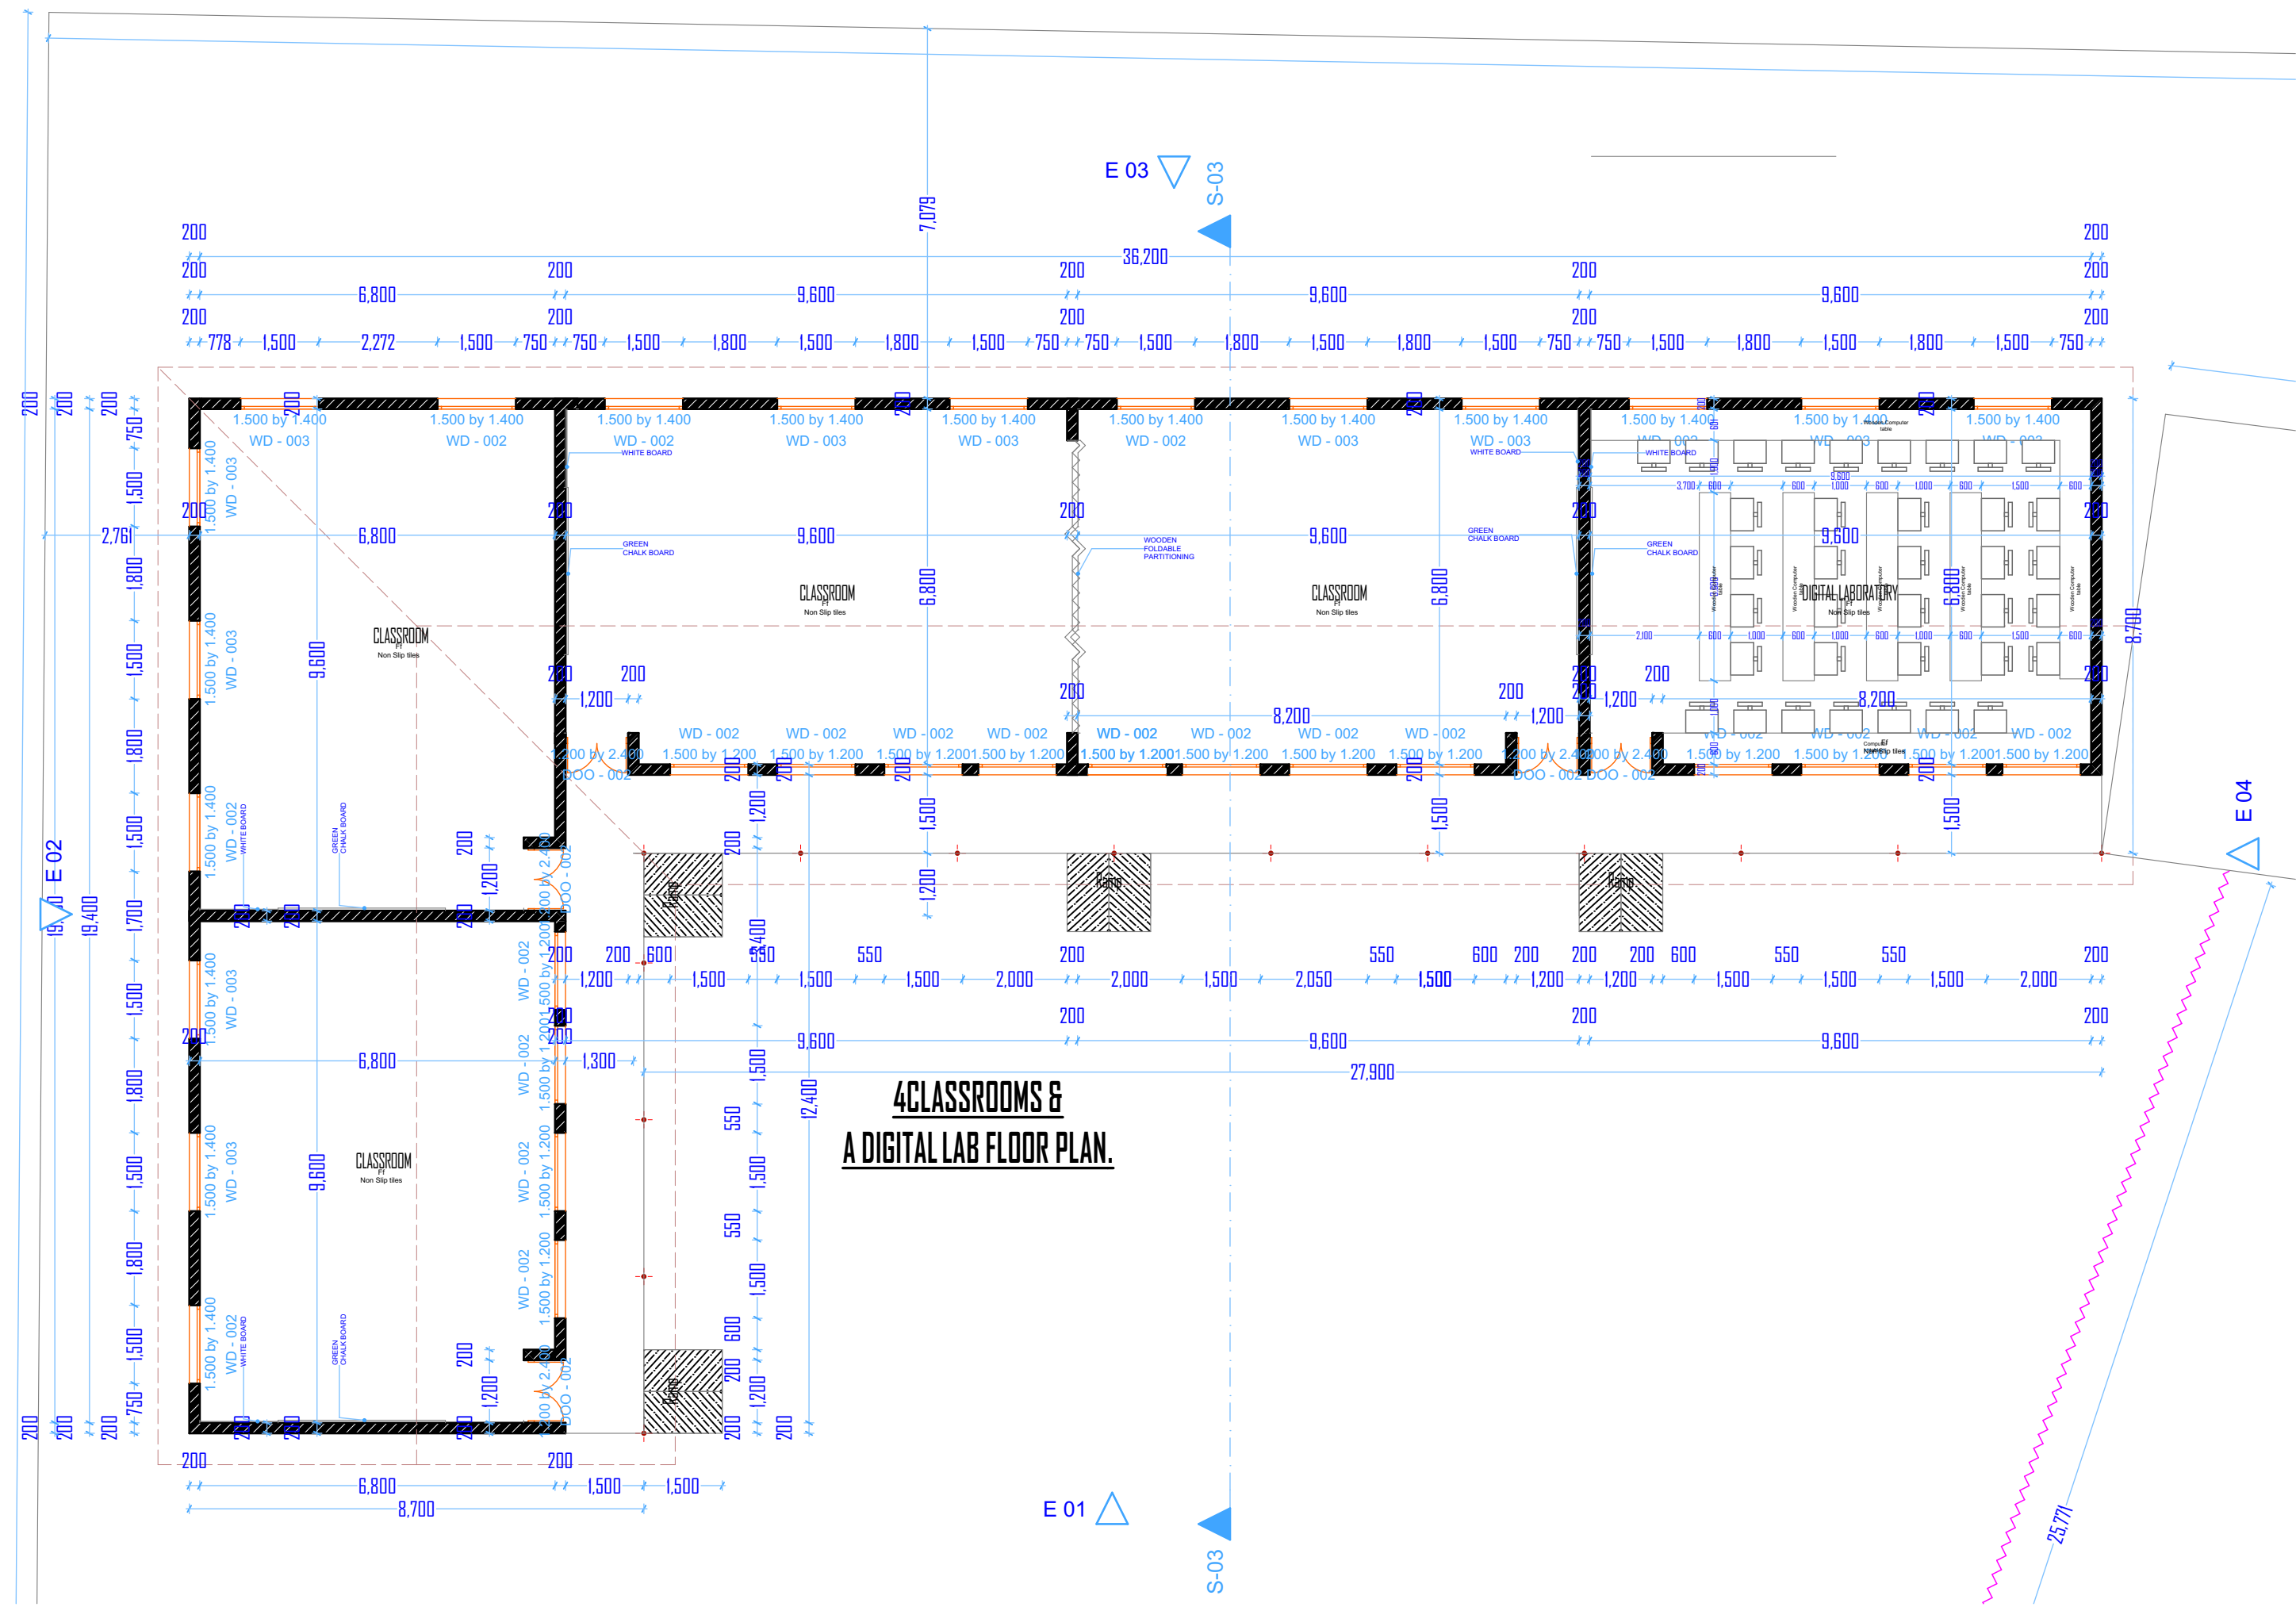


E 02 (1) 1:100

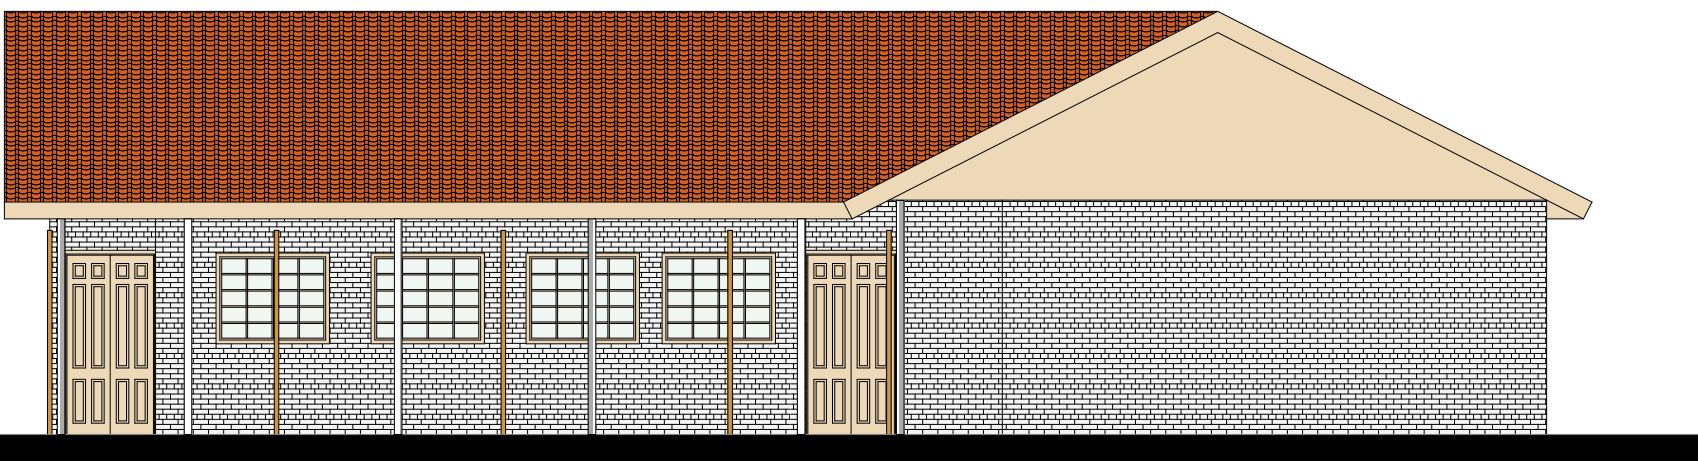


E 04 (1) 1:100

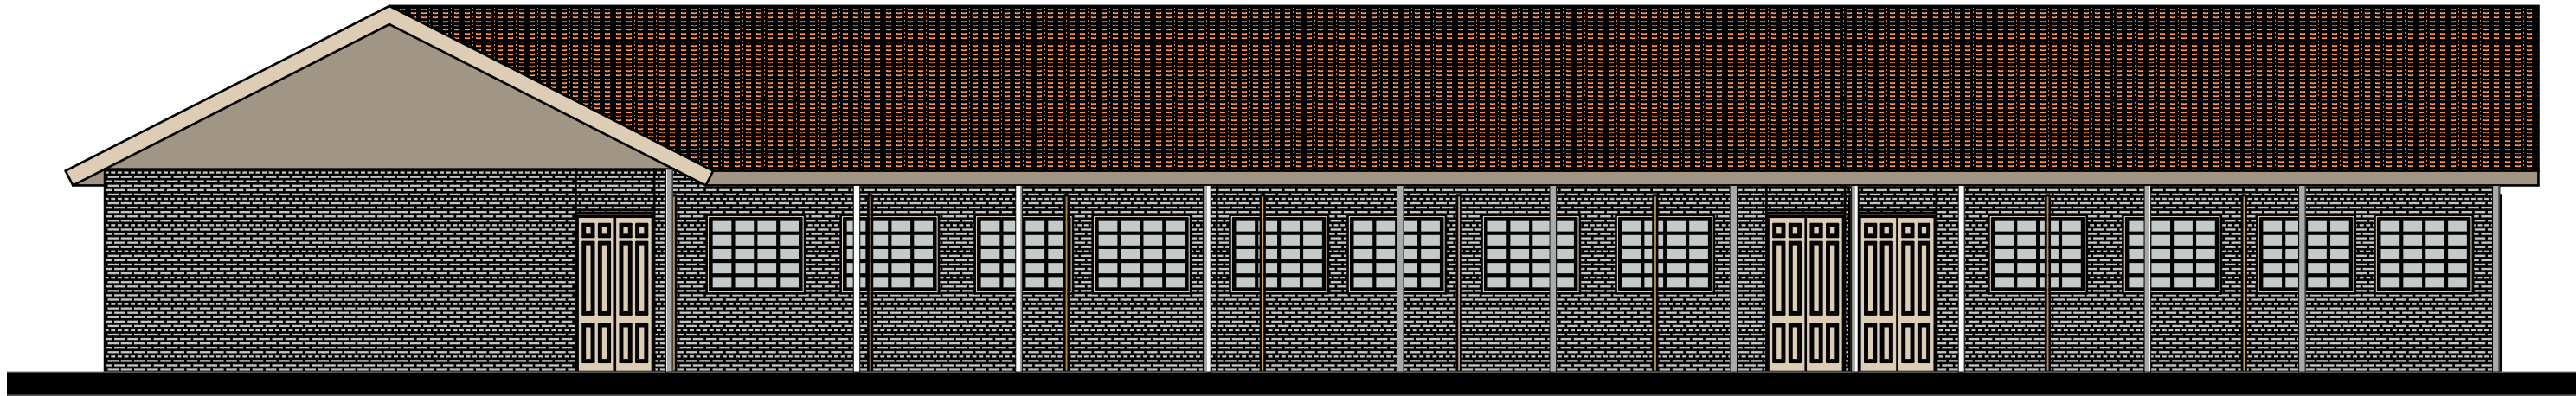

E 01 (1) 1:100

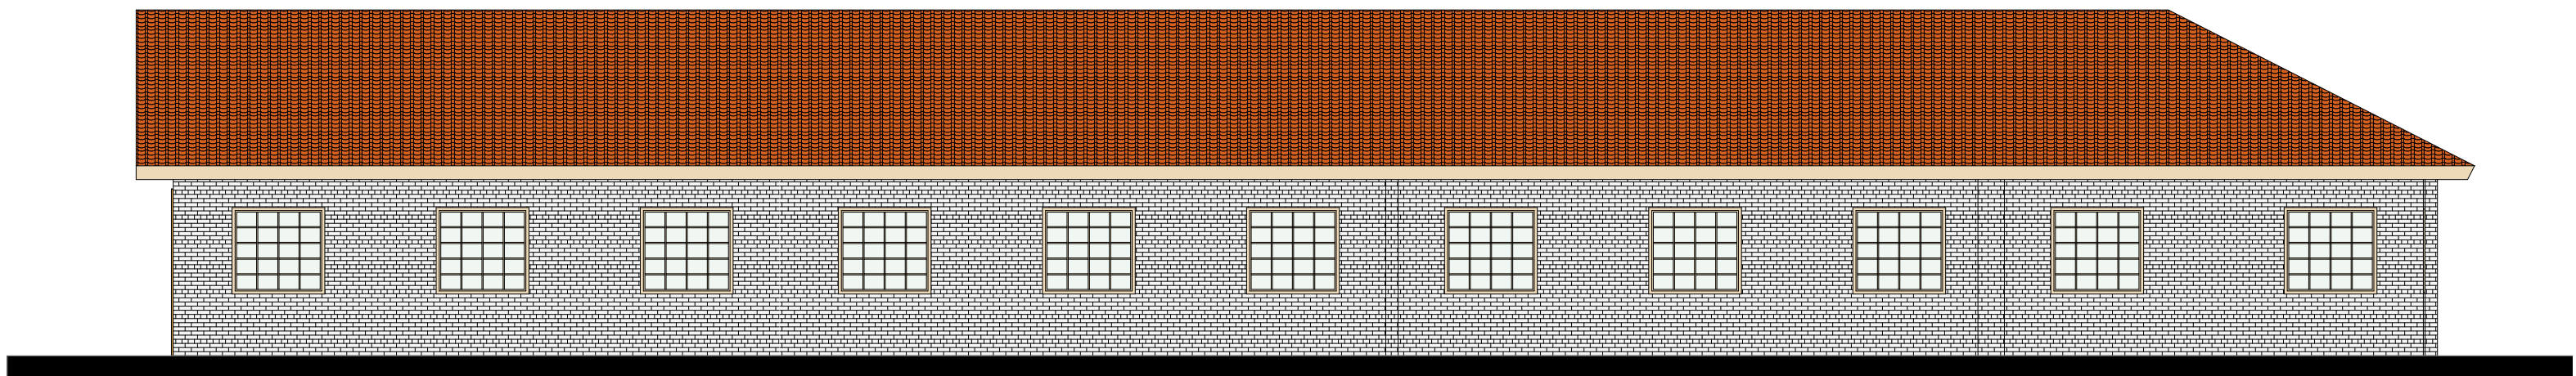

E 03 (1) 1:100

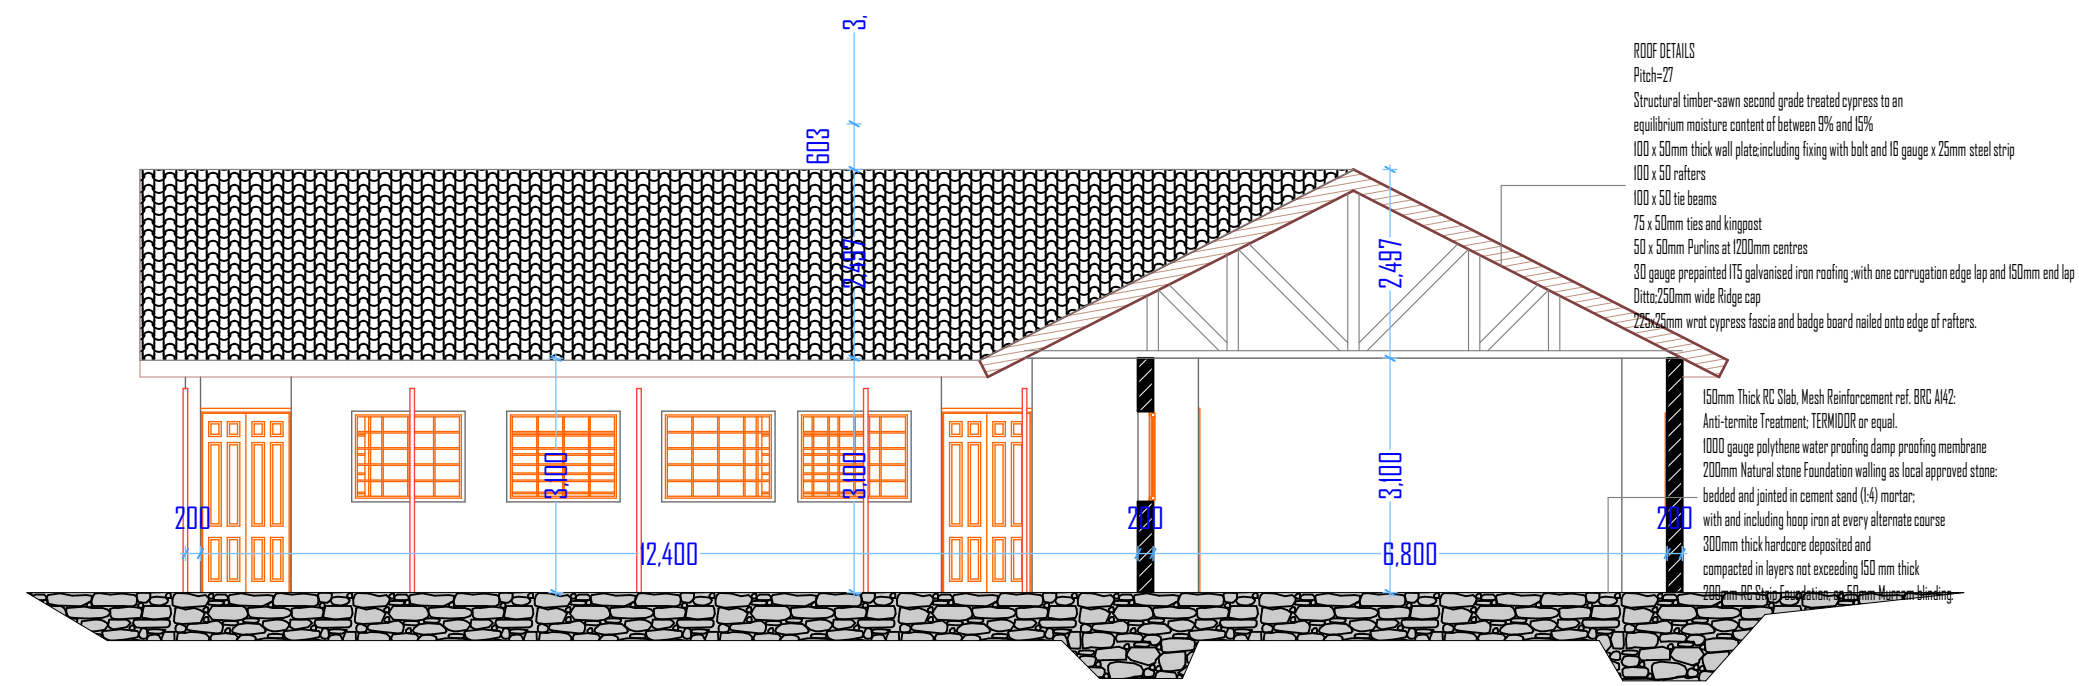

S-03 Building Section 1:100

NOTES

- Dimensions are in millimetres and should be read from the drawing and not scaled. Any discrepancies noted should be reported to the project architect before works commence.
- All structural works to structural engineer's details
- 'pv' denotes permanent ventilation and shall be provided at all positions shown on the drawing. All windows and doors to have PV except toilet doors.
- All drain pipes passing under buildings to be encased in 150mm concrete surround.
- All walls to have hoop iron reinforcement at alternate courses.
- 'IC' denotes inspection chamber.
- 'RC' denotes reinforced concrete.
- 'd.p.e' denotes one layer of bituminous felt to be provided under all walls on Ground Floor Slab.
- All construction work is to comply with the latest KBS standard codes of practice, local Authority Bye-Laws and Fire regulations.
- Water meters to be 300mm above G. L.
- Provide 2 no. row of 600x600x50mm precast concrete paving slabs around the building unless otherwise shown/indicated.
- All levels shown are finished levels unless otherwise stated.
- All surface beds to be cast on well compacted and well consolidated filling
- Depth of foundation trenches to be minimum 600mm below reduced ground level.
- All pipes and services to be minimum 450mm below reduced ground level.
- This drawing is protected under the Copyright Act and cannot be used or reproduced in part or in whole without the authors' consent.

Revisions			
Item	Date	Description	Remarks



COUNTY GOVERNMENT
OF NAKURU



DEPARTMENT OF INFRASTRUCTURE
DIRECTORATE OF PUBLIC
WORKS
P. O. BOX 2870-20100,
NAKURU


PROJECT:
PROPOSED 4NO. CLASSROOMS, 4NO. W/SHOPS, A DIGITAL LAB,
STUDENTS AND STAFF TOILETS AND RENOVATION TO THE EXISTING 4NO
CLASSROOMS AND THE ADMINISTRATION BLOCK.

CLIENT:
DEPARTMENT OF
EDUCATION AND VOCATIONAL TRAINING
CLIENT SIGN:

DRAWING TITLE :
FLOOR PLAN LAYOUT, ELEVATIONS AND SECTIONS.

SCHEDULES:			
Window schedule			
Ref	W X H	Qty	Description
Door schedule:			
Ref	W X H	Qty	Description

DATE	SEP. 2024	DRG NO. 001
SCALE	1:50	
DRAWN BY A. A	ARCH A.K.RUTO	
CHECKED BY C. A. A	ARCH. JULIUS K. SANG	
DIRECTOR P.W.	LILIAN MUYELA	

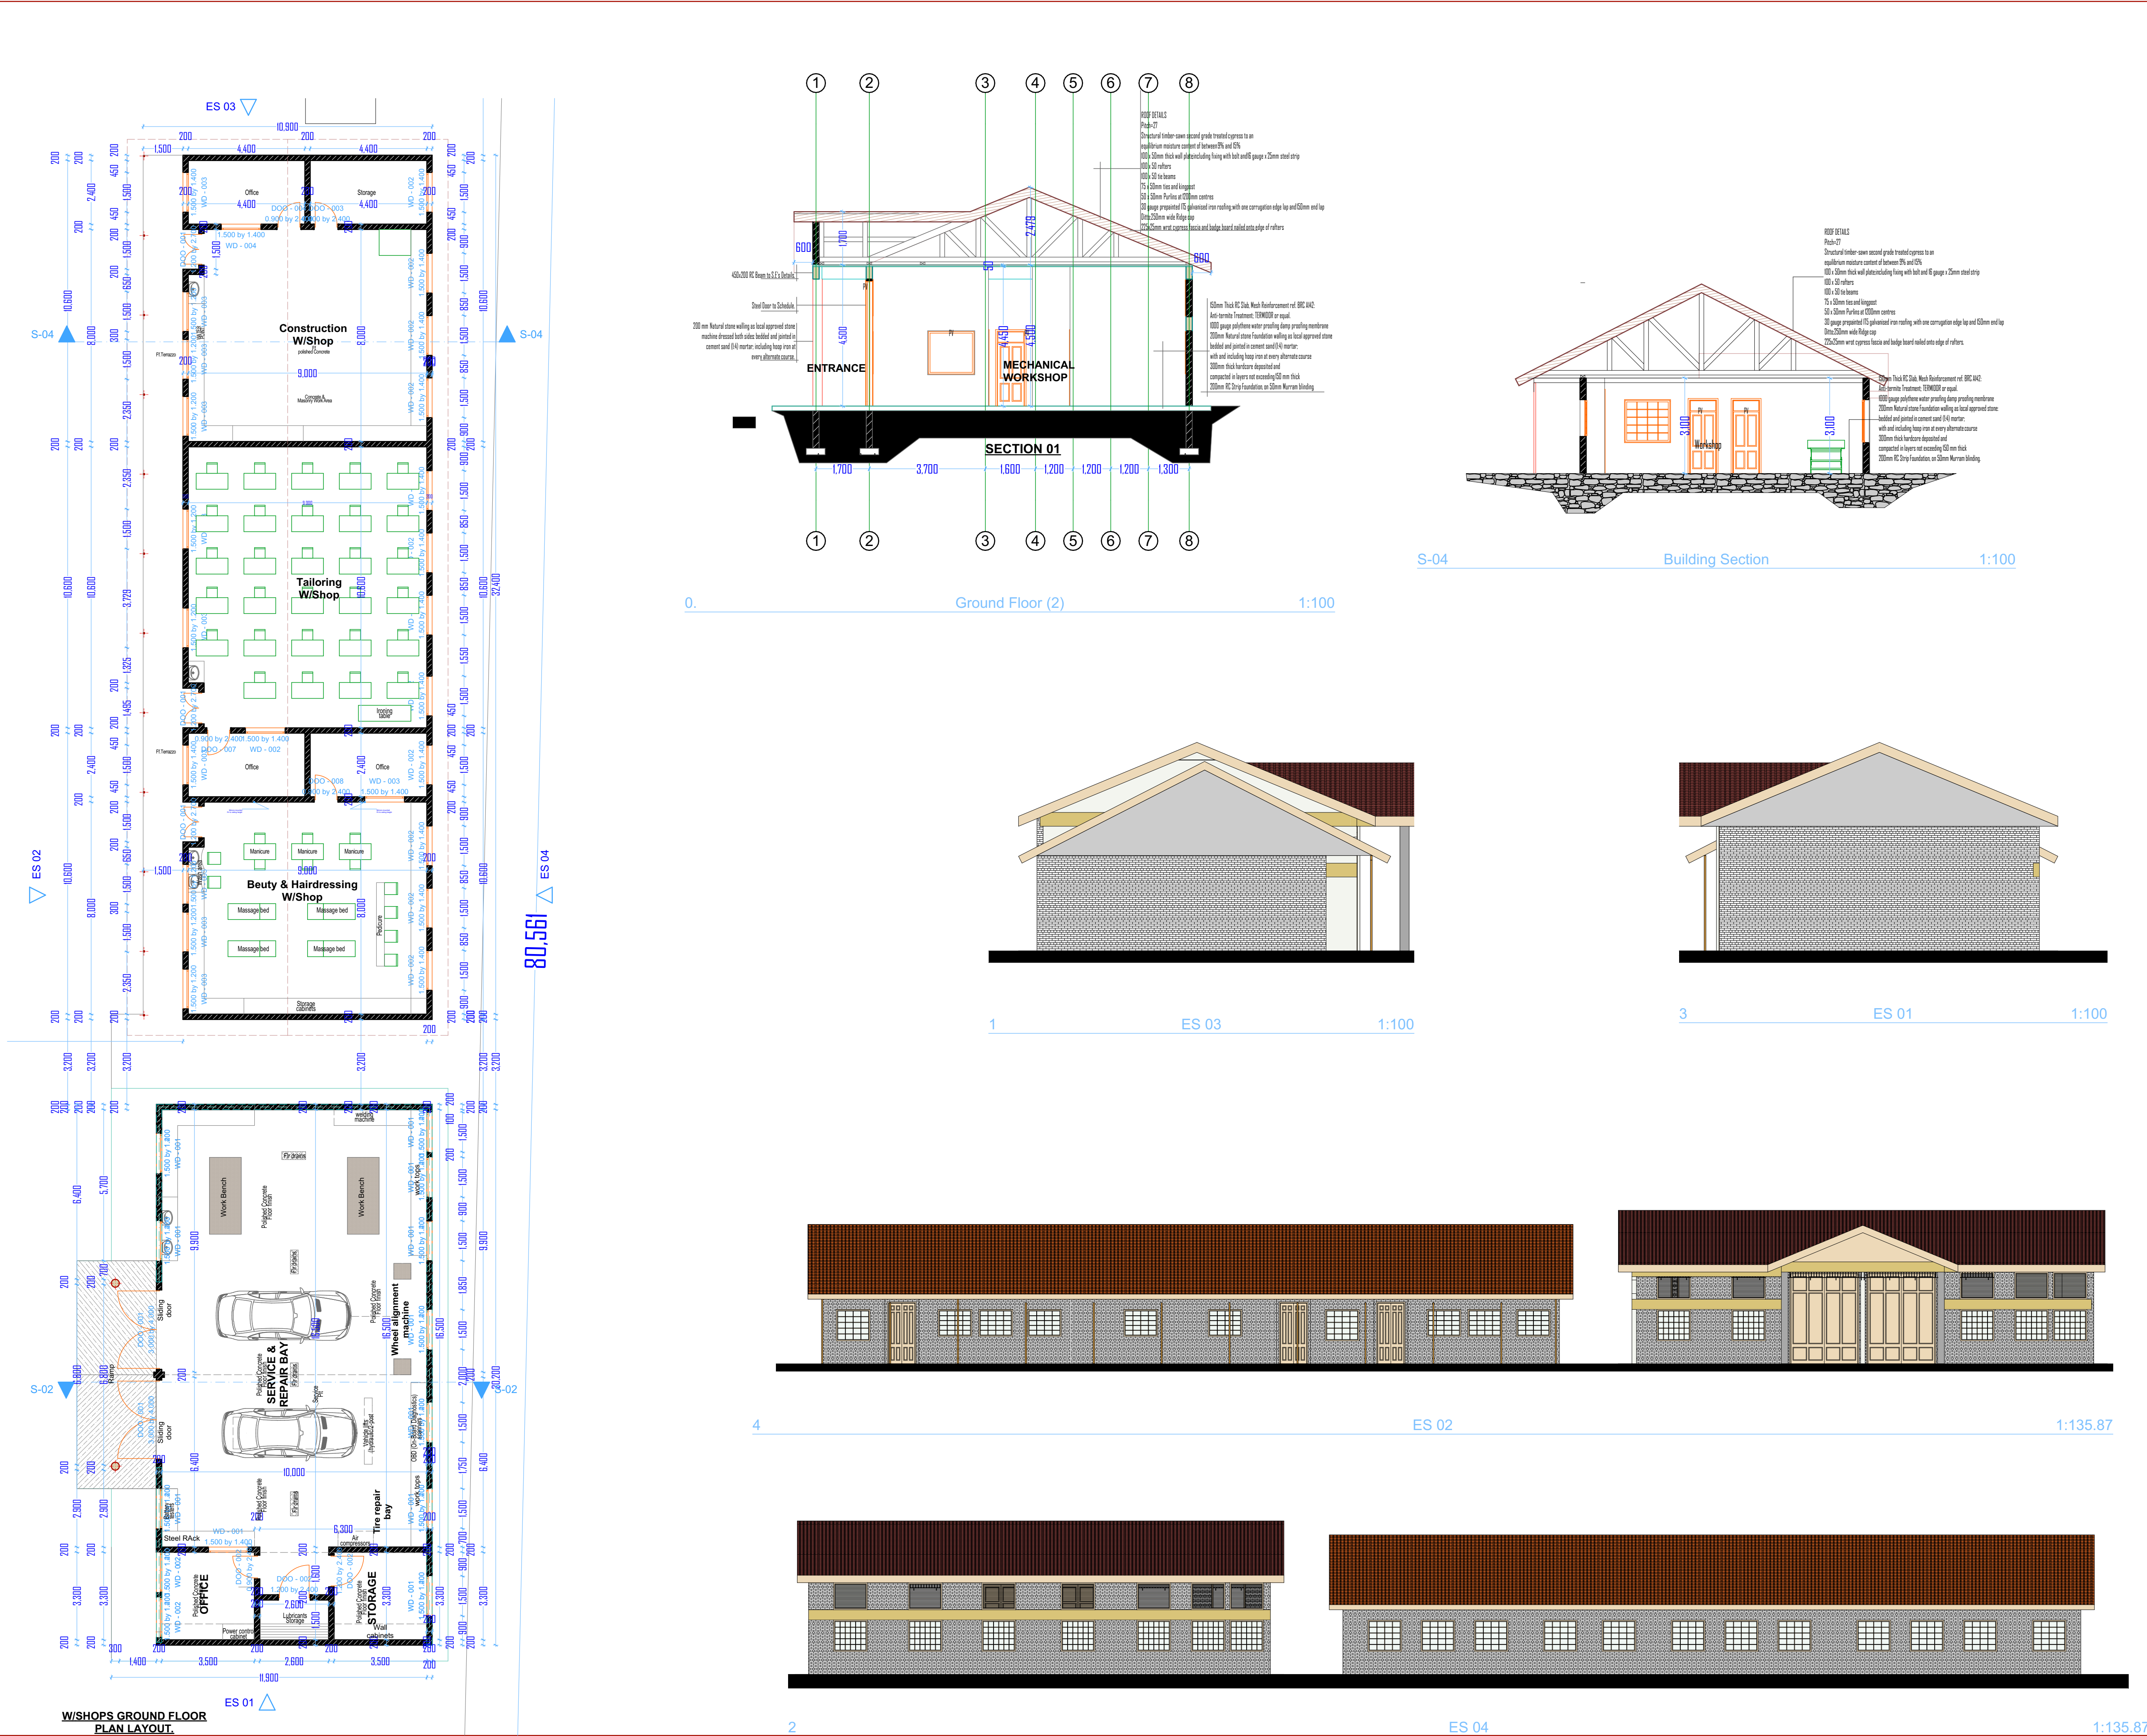

NOTES

- Dimensions are in millimetres and should be read from the drawing and not scaled. Any discrepancies noted should be reported to the project architect before works commence.
- All structural works to structural engineer's details
- 'pv' denotes permanent ventilation and shall be provided at all positions shown on the drawing. All windows and doors to have PV except toilet doors.
- All drain pipes passing under buildings to be encased in 150mm concrete surround.
- All walls to have hoop iron reinforcement at alternate courses.
- 'IC' denotes inspection chamber.
- 'RC' denotes reinforced concrete.
- 'd.p.e' denotes one layer of bituminous felt to be provided under all walls on Ground Floor Slab.
- All construction work is to comply with the latest KBS standard codes of practice, local Authority Bye-Laws and Fire regulations.
- Water meters to be 300mm above G. L.
- Provide 2 no. row of 600x600x50mm precast concrete paving slabs around the building unless otherwise shown/indicated.
- All levels shown are finished levels unless otherwise stated.
- All surface beds to be cast on well compacted and well consolidated filling
- Depth of foundation trenches to be minimum 600mm below reduced ground level.
- All pipes and services to be minimum 450mm below reduced ground level.
- This drawing is protected under the Copyright Act and cannot be used or reproduced in part or in whole without the authors' consent.

Revisions			
Item	Date	Description	Remarks

COUNTY GOVERNMENT OF NAKURU

DEPARTMENT OF INFRASTRUCTURE
DIRECTORATE OF PUBLIC WORKS
P. O. BOX 2870-20100, NAKURU

PROJECT:
PROPOSED 4ND. CLASSROOMS, 4ND. W/SHOPS, A DIGITAL LAB, STUDENTS AND STAFF TOILETS AND RENOVATION TO THE EXISTING 4ND CLASSROOMS AND THE ADMINISTRATION BLOCK.

CLIENT:
DEPARTMENT OF EDUCATION AND VOCATIONAL TRAINING



DRAWING TITLE :
FLOOR PLAN LAYOUT, ELEVATIONS AND SECTIONS.

SCHEDULES:


Window schedule			
Ref	W X H	Qty	Description

Door schedule:			
Ref	W X H	Qty	Description


DATE	SEP. 2024	DRG NO. 001
SCALE	1:50	
DRAWN BY A. A	ARCH A.K.RUTO	
CHECKED BY C. A. A	ARCH. JULIUS K. SANG	
DIRECTOR P.W.	LILIAN MUYELA	

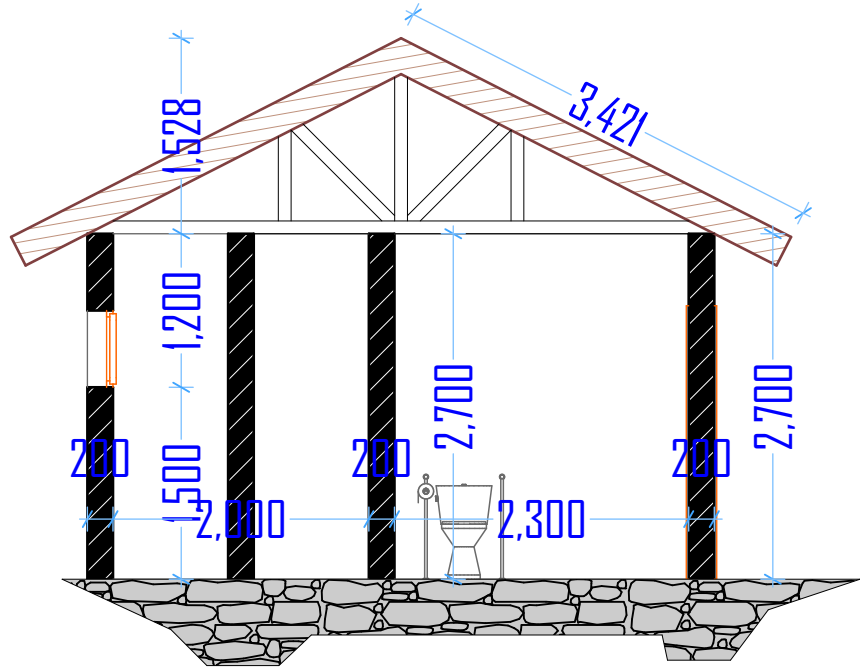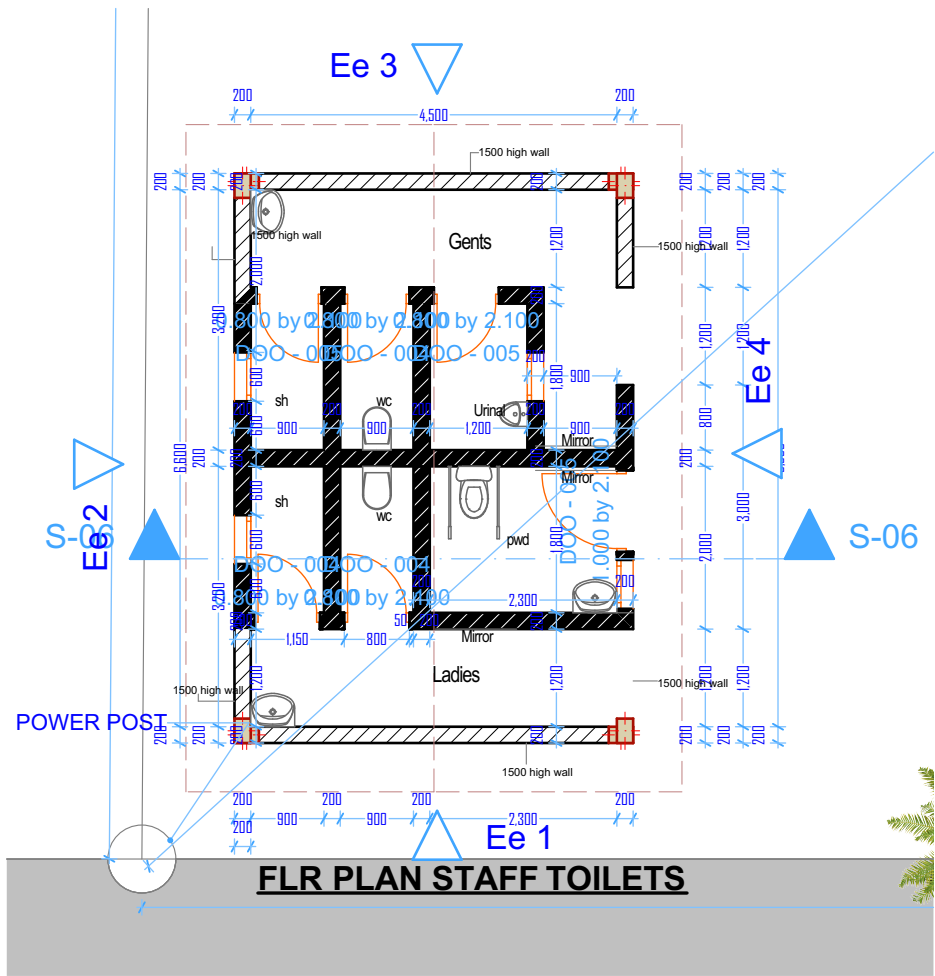


S-06 Building Section 1:59.09

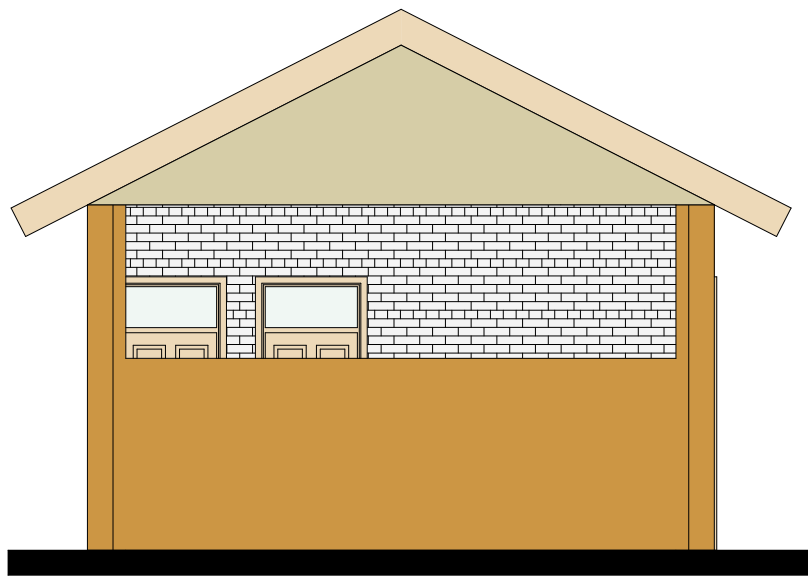


13 Ee 1 1:59.09

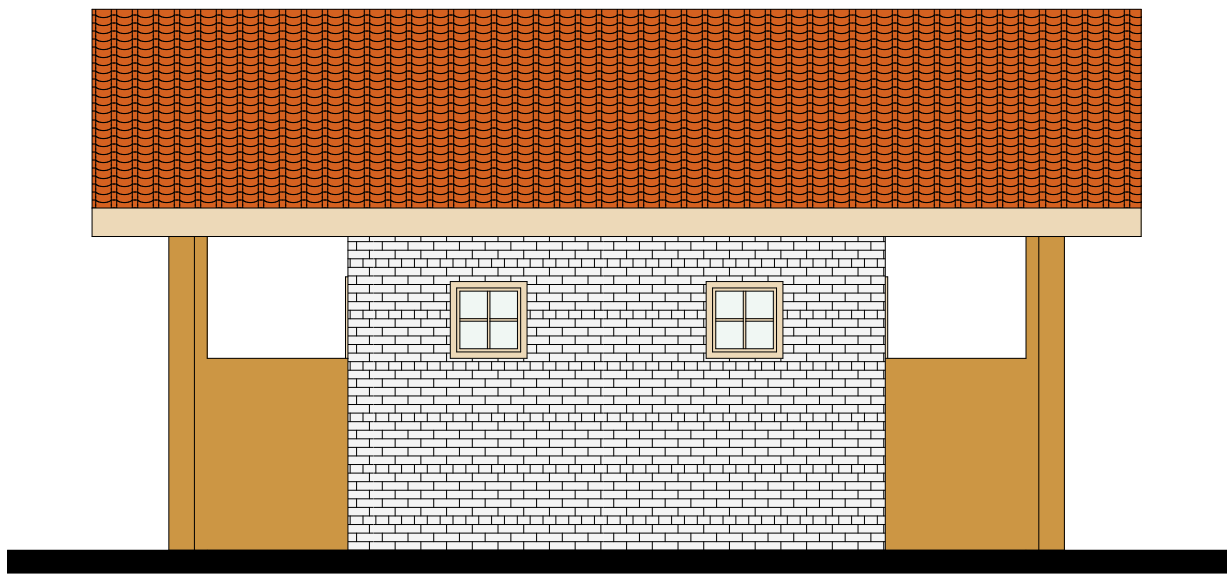


14 Ee 2 1:59.09

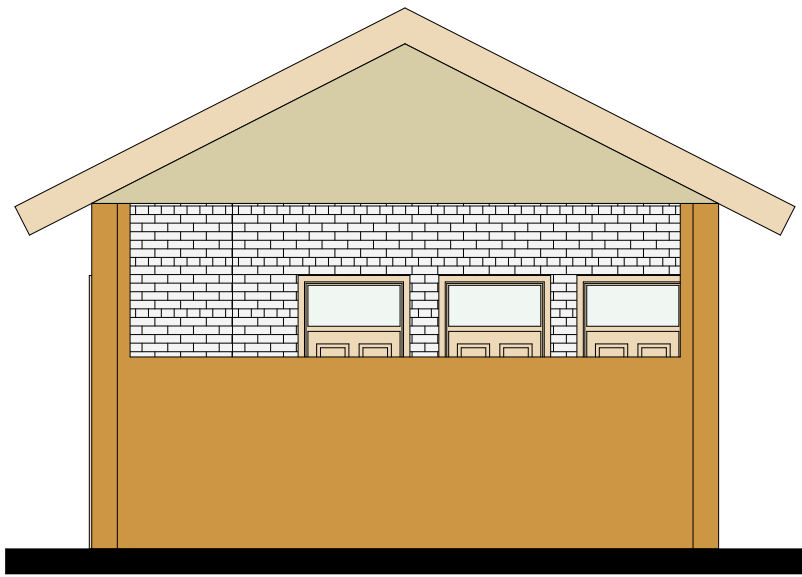


15 Ee 3 1:59.09

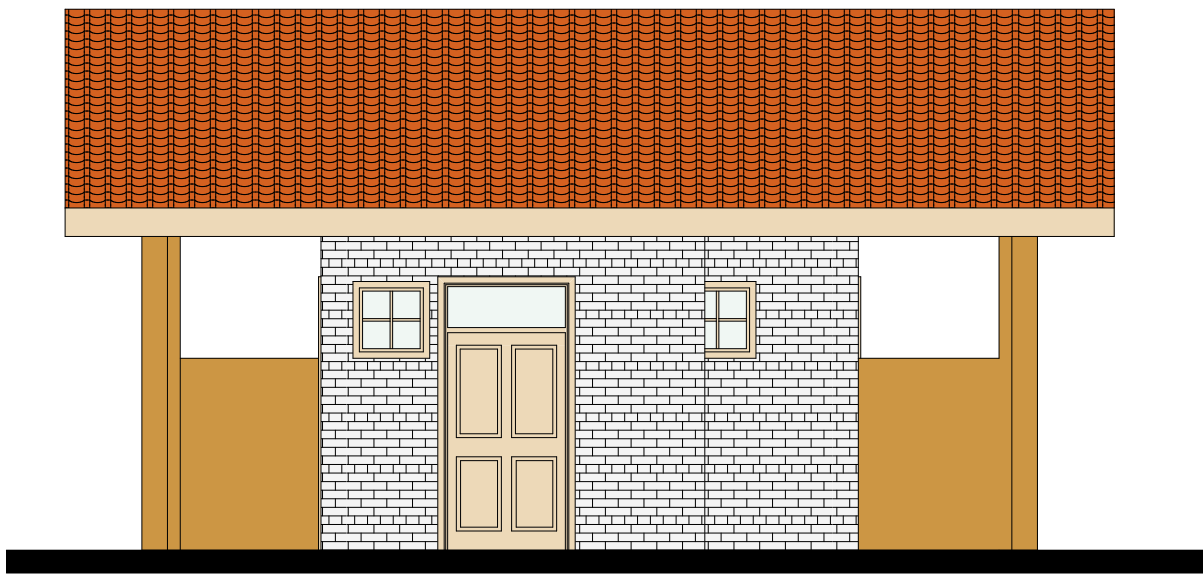


16 Ee 4 1:59.09

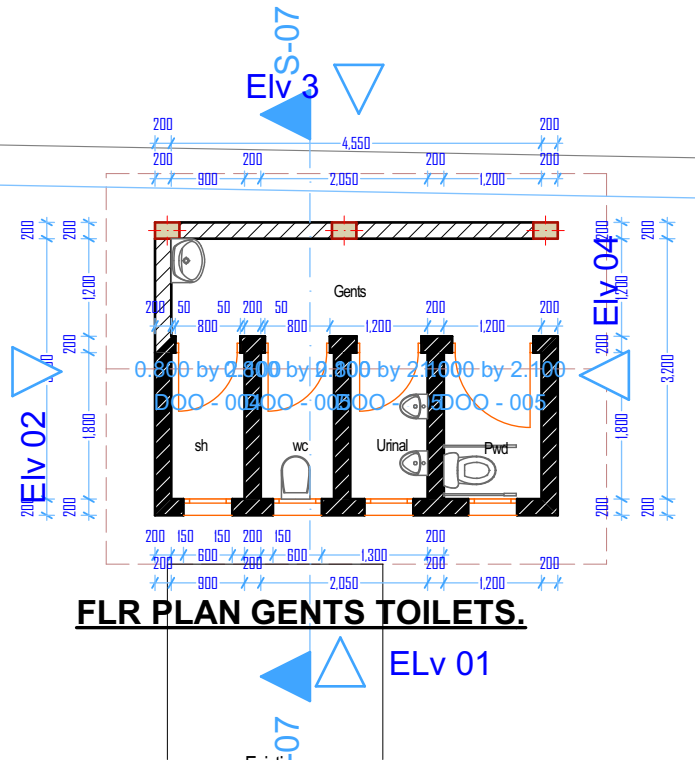


FLR PLAN GENTS TOILETS.

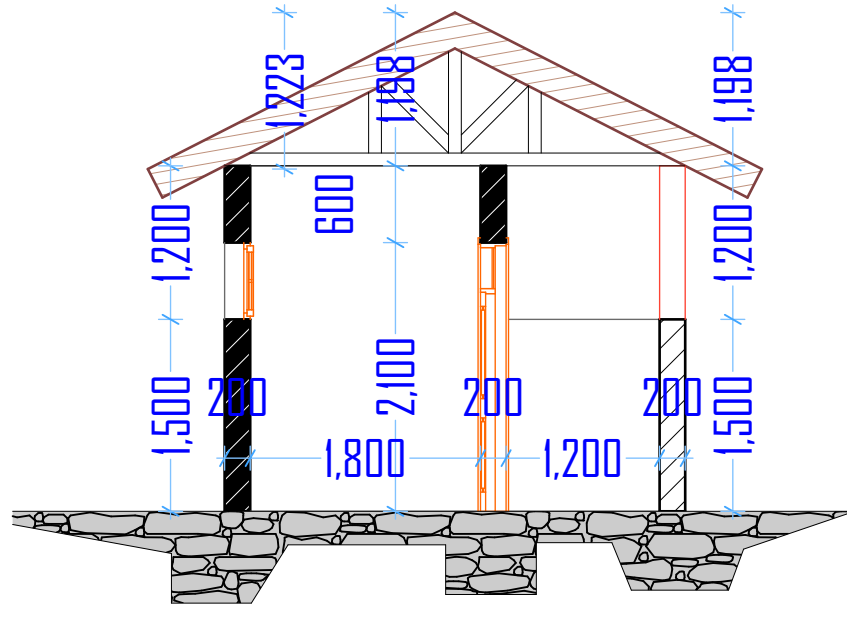


S-07 Building Section 1:59.09

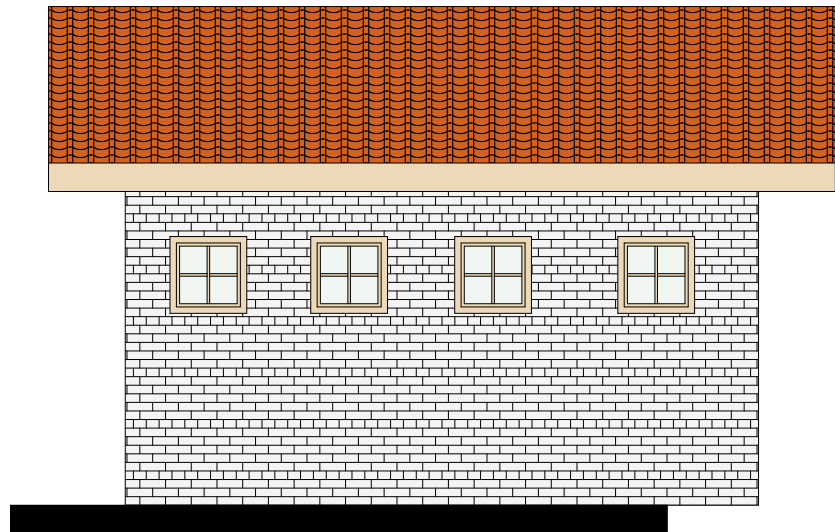


5 Elev 01 1:59.09

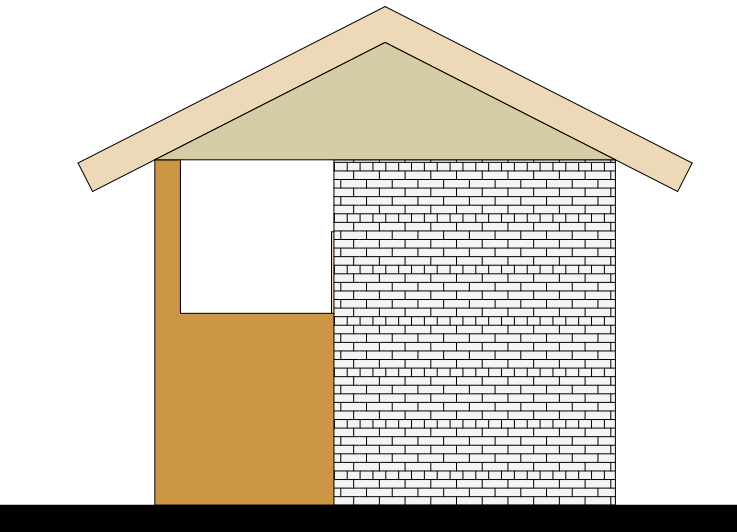


6 Elev 02 1:59.09

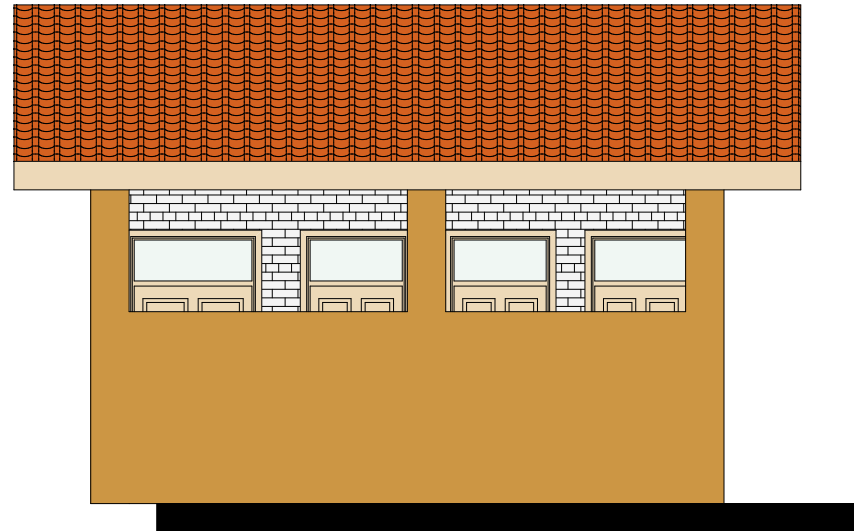


7 Elev 3 1:59.09

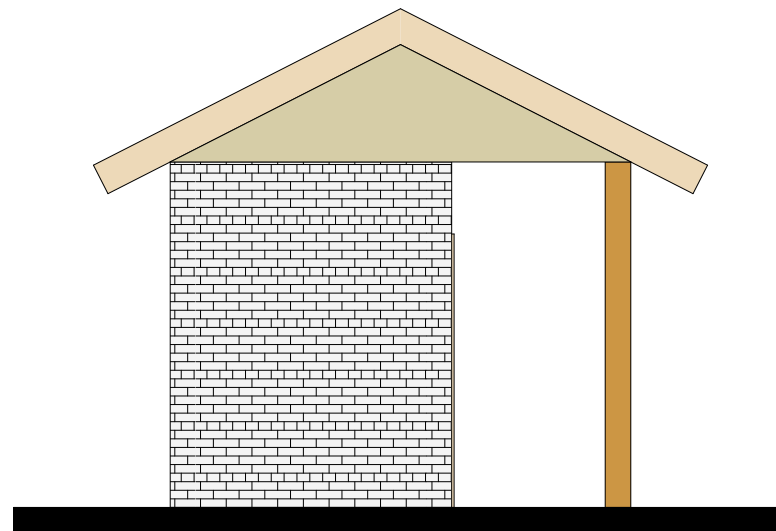


8 Elev 04 1:59.09

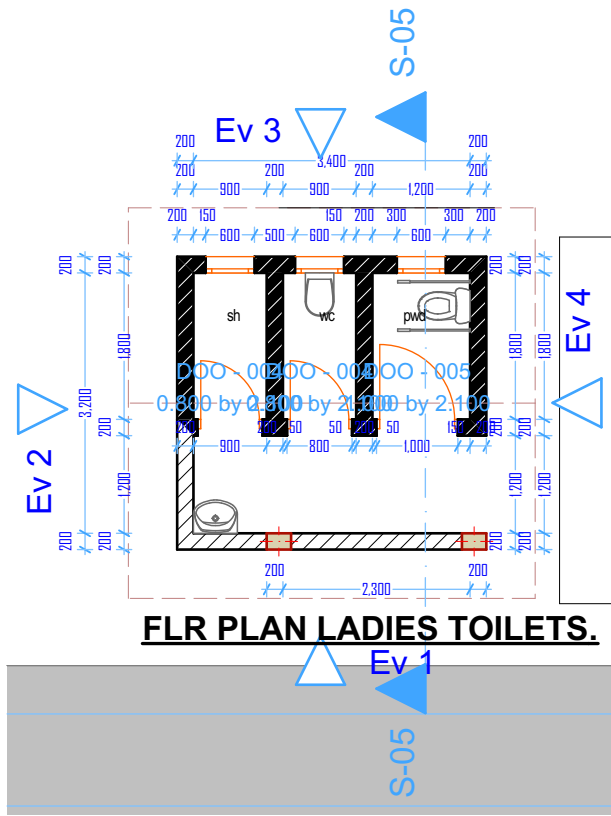


FLR PLAN LADIES TOILETS.

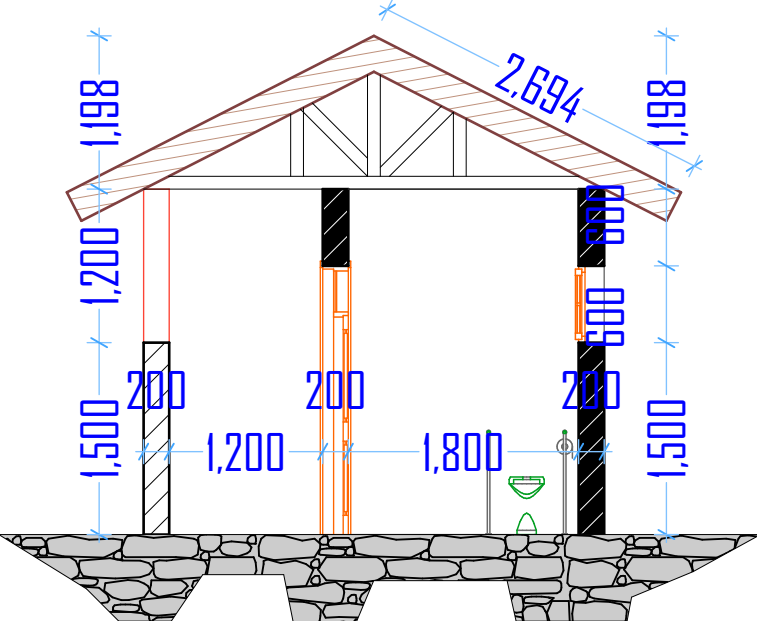


S-05 Building Section 1:59.09

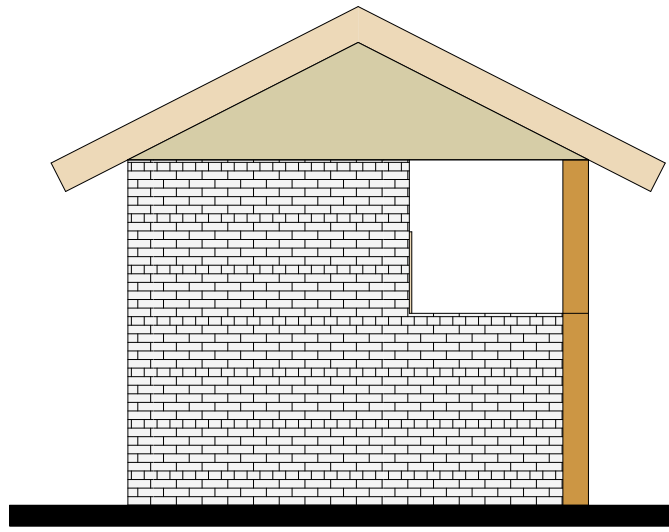


10 Ev 2 1:59.09

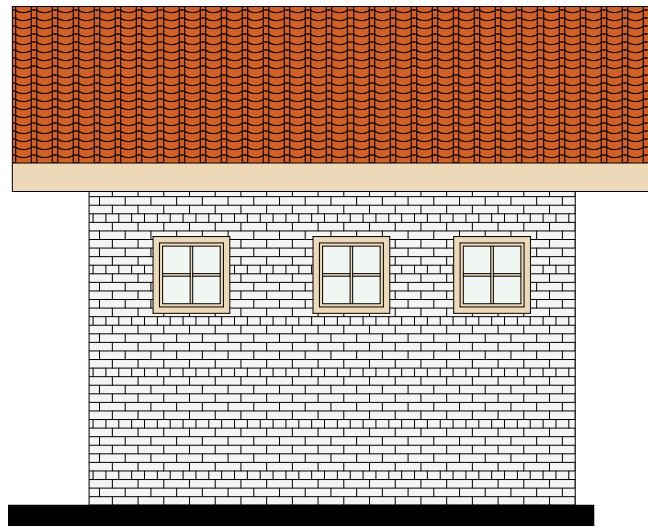

11 Ev 3 1:59.09

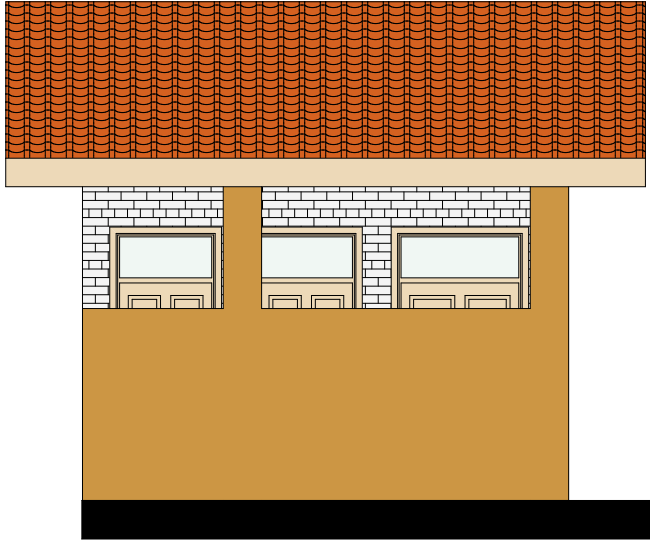

9 Ev 1 1:59.09

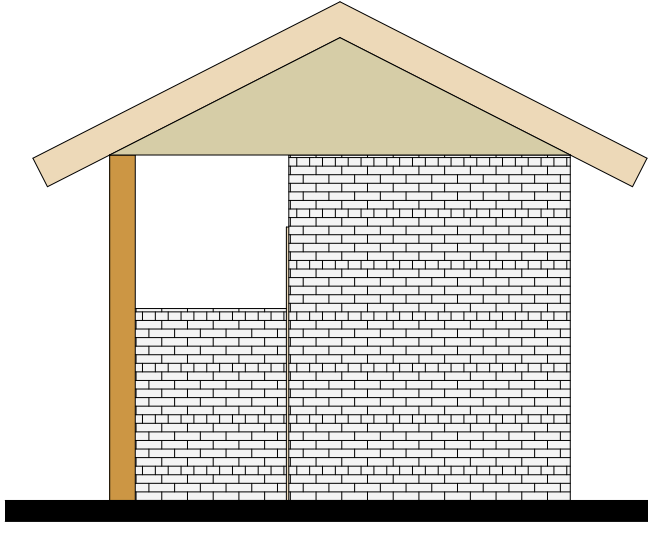

12 Ev 4 1:59.09

NOTES

- Dimensions are in millimetres and should be read from the drawing and not scaled. Any discrepancies noted should be reported to the project architect before works commence.
- All structural works to structural engineer's details
- 'pv' denotes permanent ventilation and shall be provided at all positions shown on the drawing. All windows and doors to have PV except toilet doors.
- All drain pipes passing under buildings to be encased in 150mm concrete surround.
- All walls to have hoop iron reinforcement at alternate courses.
- 'IC' denotes inspection chamber.
- 'RC' denotes reinforced concrete.
- 'd.p.c' denotes one layer of bituminous felt to be provided under all walls on Ground Floor Slab.
- All construction work is to comply with the latest KBS standard codes of practice, local Authority Bye-Laws and Fire regulations.
- Water meters to be 300mm above G. L.
- Provide 2 no. row of 600x600x50mm precast concrete paving slabs around the building unless otherwise shown/indicated.
- All levels shown are finished levels unless otherwise stated.
- All surface beds to be cast on well compacted and well consolidated filling
- Depth of foundation trenches to be minimum 600mm below reduced ground level.
- All pipes and services to be minimum 450mm below reduced ground level.
- This drawing is protected under the Copyright Act and cannot be used or reproduced in part or in whole without the authors' consent.

Revisions

Item	Date	Description	Remarks



COUNTY GOVERNMENT OF NAKURU



DEPARTMENT OF INFRASTRUCTURE
DIRECTORATE OF PUBLIC WORKS
P. O. BOX 2870-20100,
NAKURU

PROJECT:

PROPOSED 4ND. CLASSROOMS, 4ND. W/SHOPS, A DIGITAL LAB, STUDENTS AND STAFF TOILETS AND RENOVATION TO THE EXISTING 4ND CLASSROOMS AND THE ADMINISTRATION BLOCK.

CLIENT:

DEPARTMENT OF
EDUCATION AND VOCATIONAL TRAINING

CLIENT SIGN:


DRAWING TITLE :

FLOOR PLAN LAYOUT, ELEVATIONS AND SECTIONS.

SCHEDULES:

Window schedule			
Ref	W X H	Qty	Description
Door schedule:			
Ref	W X H	Qty	Description

DATE	SEP. 2024	DRG NO. 001
SCALE	1:50	
DRAWN BY	A. A	
CHECKED BY	ARCH. JULIUS K. SANG	
DIRECTOR P.W.	LILIAN MUYELA	

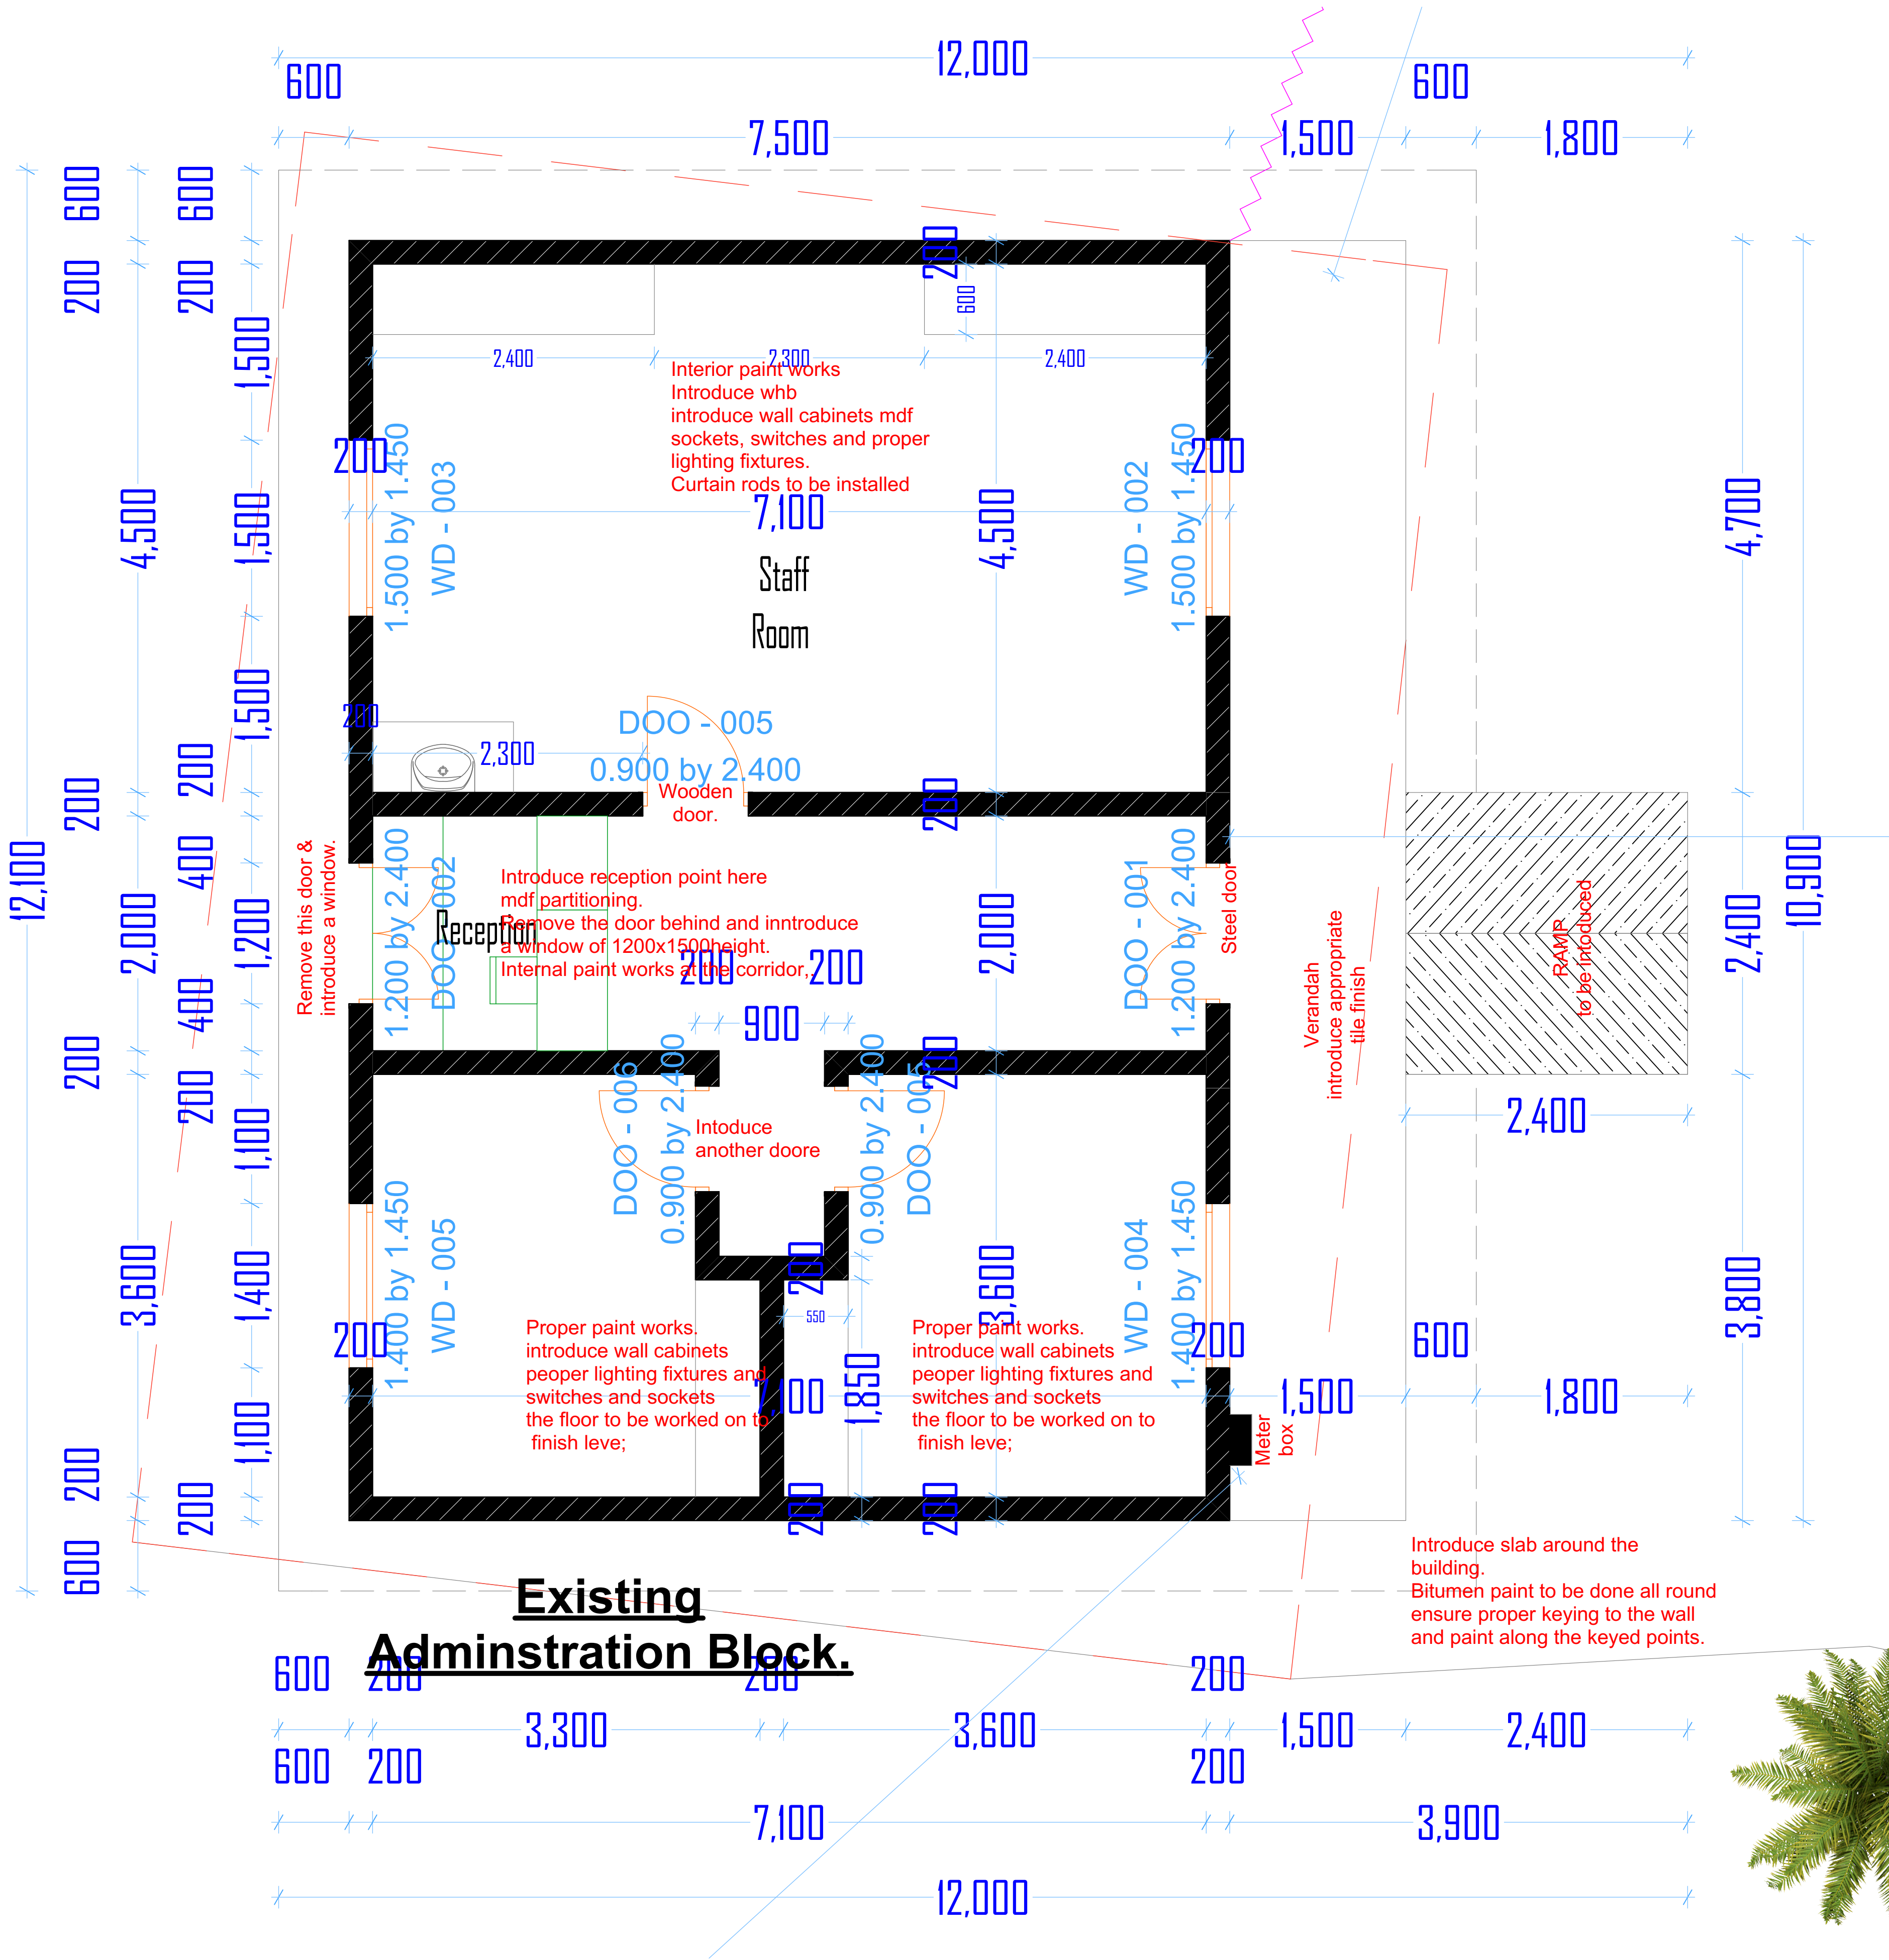

NOTES

1. Dimensions are in millimetres and should be read from the drawing and not scaled. Any discrepancies noted should be reported to the project architect before works commence.
2. All structural works to structural engineer's details.
3. 'pv' denotes permanent ventilation and shall be provided at all positions shown on the drawing. All windows and doors to have PV except toilet doors.
4. All drain pipes passing under buildings to be encased in 150mm concrete surround.
5. All walls to have hoop iron reinforcement at alternate courses.
6. 'IC' denotes inspection chamber.
7. 'RC' denotes reinforced concrete.
8. 'd.p.c' denotes one layer of bituminous felt to be provided under all walls on Ground Floor Slab.
9. All construction work is to comply with the latest KBS standard codes of practice, local Authority Bye-Laws and Fire regulations.
10. Water meters to be 300mm above G. L.
11. Provide 2 no. row of 600x600x50mm precast concrete paving slabs around the building unless otherwise shown/indicated.
12. All levels shown are finished levels unless otherwise stated.
13. All surface beds to be cast on well compacted and well consolidated filling.
14. Depth of foundation trenches to be minimum 600mm below reduced ground level.
15. All pipes and services to be minimum 450mm below reduced ground level.
16. This drawing is protected under the Copyright Act and cannot be used or reproduced in part or in whole without the authors' consent.

Revisions

Item	Date	Description	Remarks



COUNTY GOVERNMENT OF NAKURU

DEPARTMENT OF INFRASTRUCTURE
DIRECTORATE OF PUBLIC WORKS
P. O. BOX 2870-20100, NAKURU

PROJECT:

PROPOSED 4ND. CLASSROOMS, 4ND. W/SHOPS, A DIGITAL LAB, STUDENTS AND STAFF TOILETS AND RENOVATION TO THE EXISTING 4ND CLASSROOMS AND THE ADMINISTRATION BLOCK.

CLIENT:

DEPARTMENT OF
EDUCATION AND VOCATIONAL TRAINING

CLIENT SIGN:

DRAWING TITLE :

FLOOR PLAN LAYOUT, ELEVATIONS AND SECTIONS.

SCHEDULES:

Window schedule				
Ref	W X H	Qty	Description	
Door schedule:				
Ref	W X H	Qty	Description	

DATE	SEP. 2024	DRG NO. 001
SCALE	1:50	
DRAWN BY A. A	ARCH A.K.RUTO	
CHECKED BY C. A. A	ARCH. JULIUS K. SANG	
DIRECTOR P.W.	LILIAN MUYELA	